OPTION 3

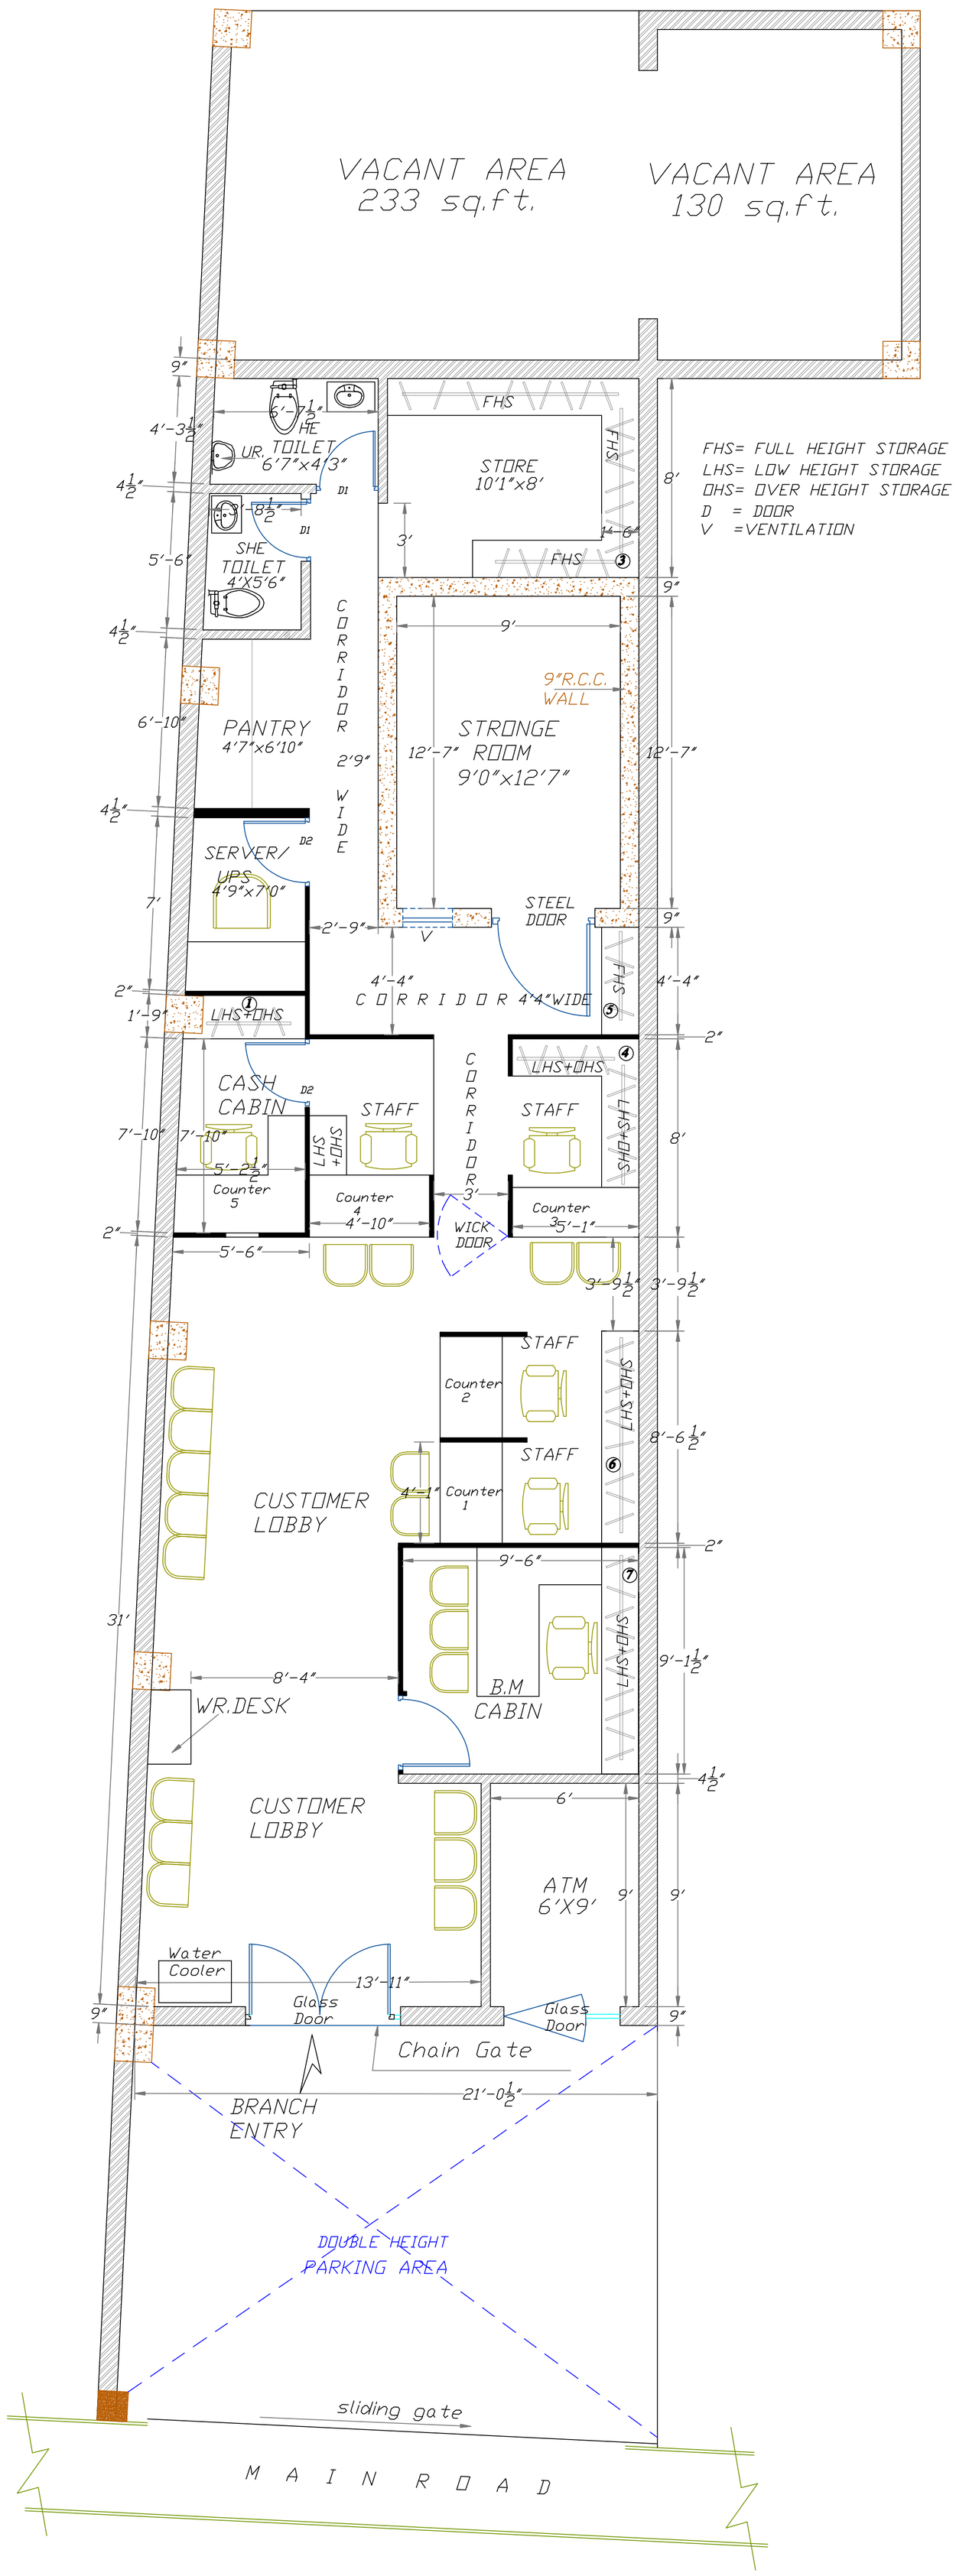
VACANT AREA
233 sq.ft.
VACANT AREA
130 sq.ft.
FHS= FULL HEIGHT STORAGE
LHS= LOW HEIGHT STORAGE
OHS= OVER HEIGHT STORAGE
D = DOOR
V =VENTILATION
HE TOILET
6'7"x4'3"
UR.
SHE TOILET
4'X5'6"
STORE
10'1"x8'
FHS
CORRIDOR 2'9" WIDE
PANTRY
4'7"x6'10"
9"R.C.C. WALL
STRONGE ROOM
9'0"x12'7"
SERVER/ UPS
4'9"x7'0"
STEEL DOOR
CORRIDOR 4'4"WIDE
LHS+OHS
CASH CABIN
STAFF
Counter 5
Counter 4
Counter 3
Counter 2
Counter 1
WICK DOOR
CUSTOMER LOBBY
WR.DESK
B.M CABIN
ATM
6'X9'
Water Cooler
Glass Door
Chain Gate
BRANCH ENTRY
DOUBLE HEIGHT PARKING AREA
sliding gate
MAIN ROAD